

TARKASTAMO

OULU 2026

Project Tarkastamo 2026


Project Location Saaristonkatu 1C, 90100 Oulu

Project Date 29.8.2026

Drawing Author Oskari Järvelin
+358 45 898 3883
oskari@roudaa.fi


Symbol Key

-  Robin 300E Spot
☑ 32 Chs
-  Rogue R2 Wash
☑ 22 Chs
-  Outdoor Stage Par 12x8 QCL
☑ 7 Chs
-  Arri Junior 1000 Plus
-  Molefay 2 Cell Blinder

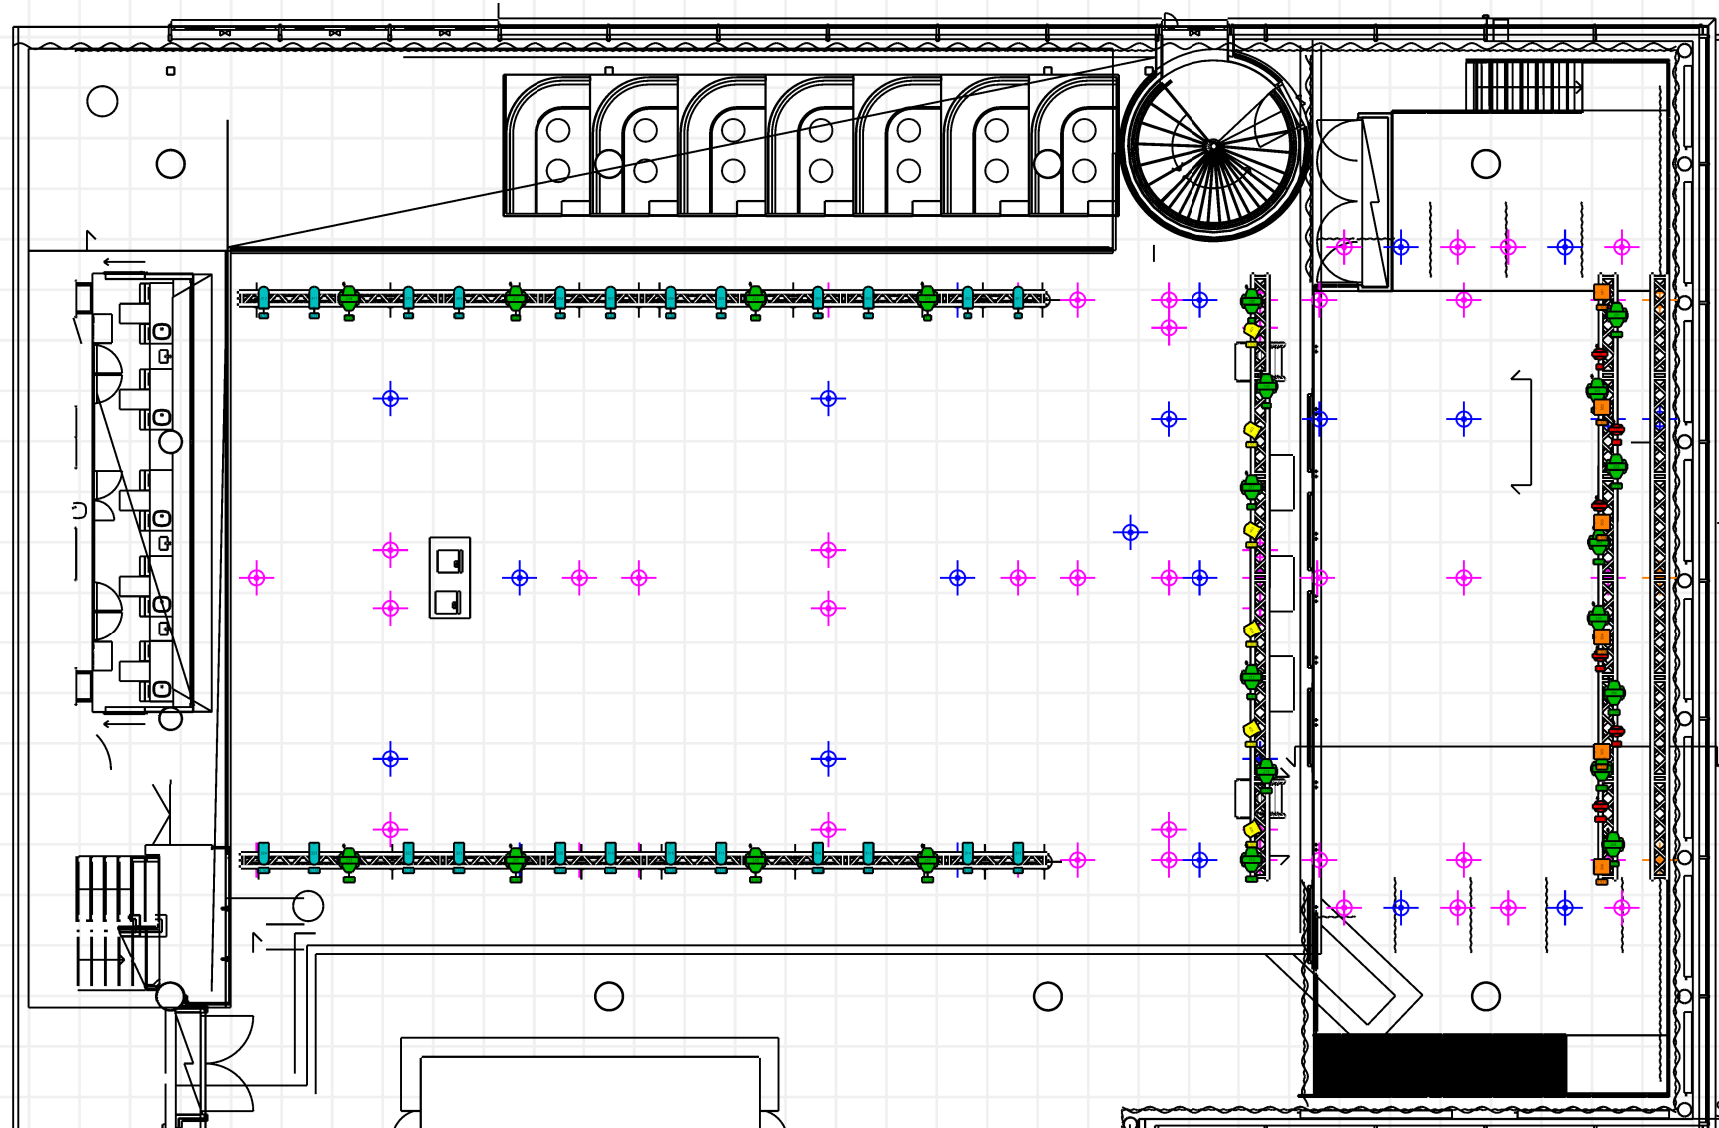


Scale: 1:150

LX 3

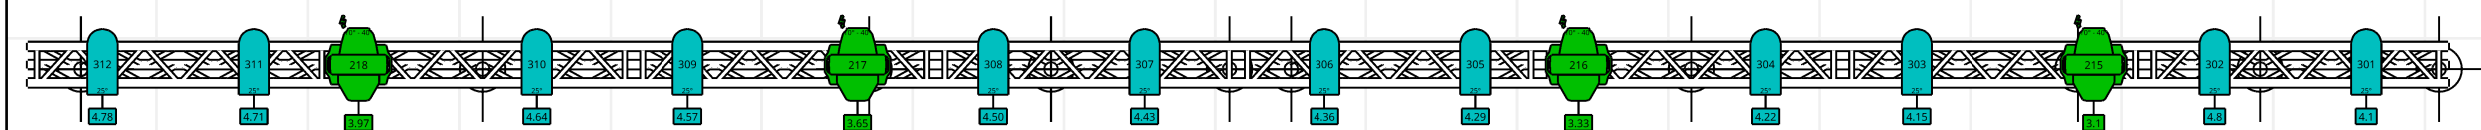


Scale: 1:50

LX 4

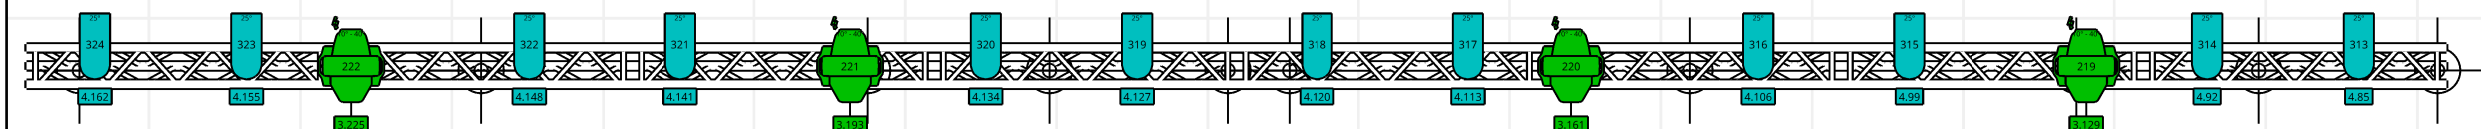


Scale: 1:50

LX 2

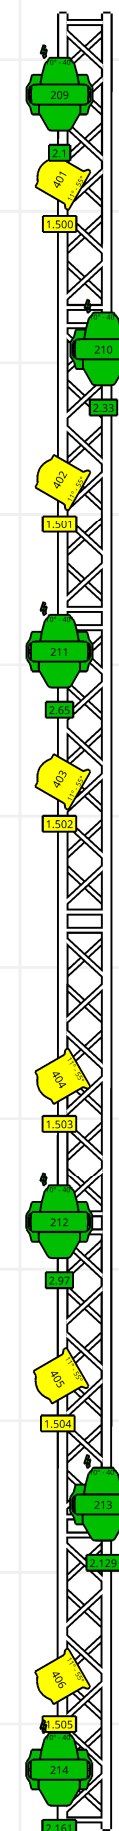

Scale: 1:50

LX 1
+ backdrop

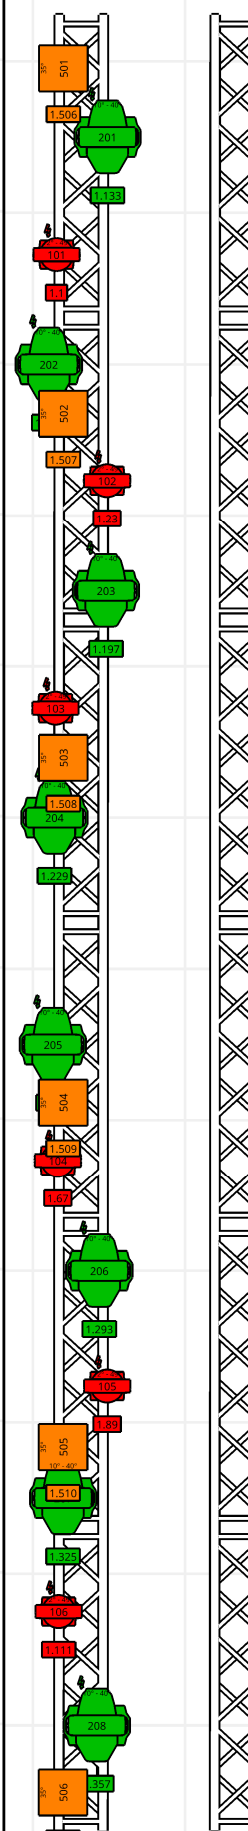

Scale: 1:50